KESSLER
AUCTION & REALTY CO.
JOHN M. KESSLER
Principal Broker - Auctioneer
JOHN WAYNE KESSLER
Broker - Auctioneer
MARSHA ATWOOD
Sales Assoc. - App. Auctioneer
MIKE PRICE
Auctioneers
"Keep Smiling Neighbor, Let Us Do The Crying"
304 EAST BROADWAY, CAMPBELLSVILLE, KY. - PHONE 270-465-7051
"Successful Auctions Since 1938"

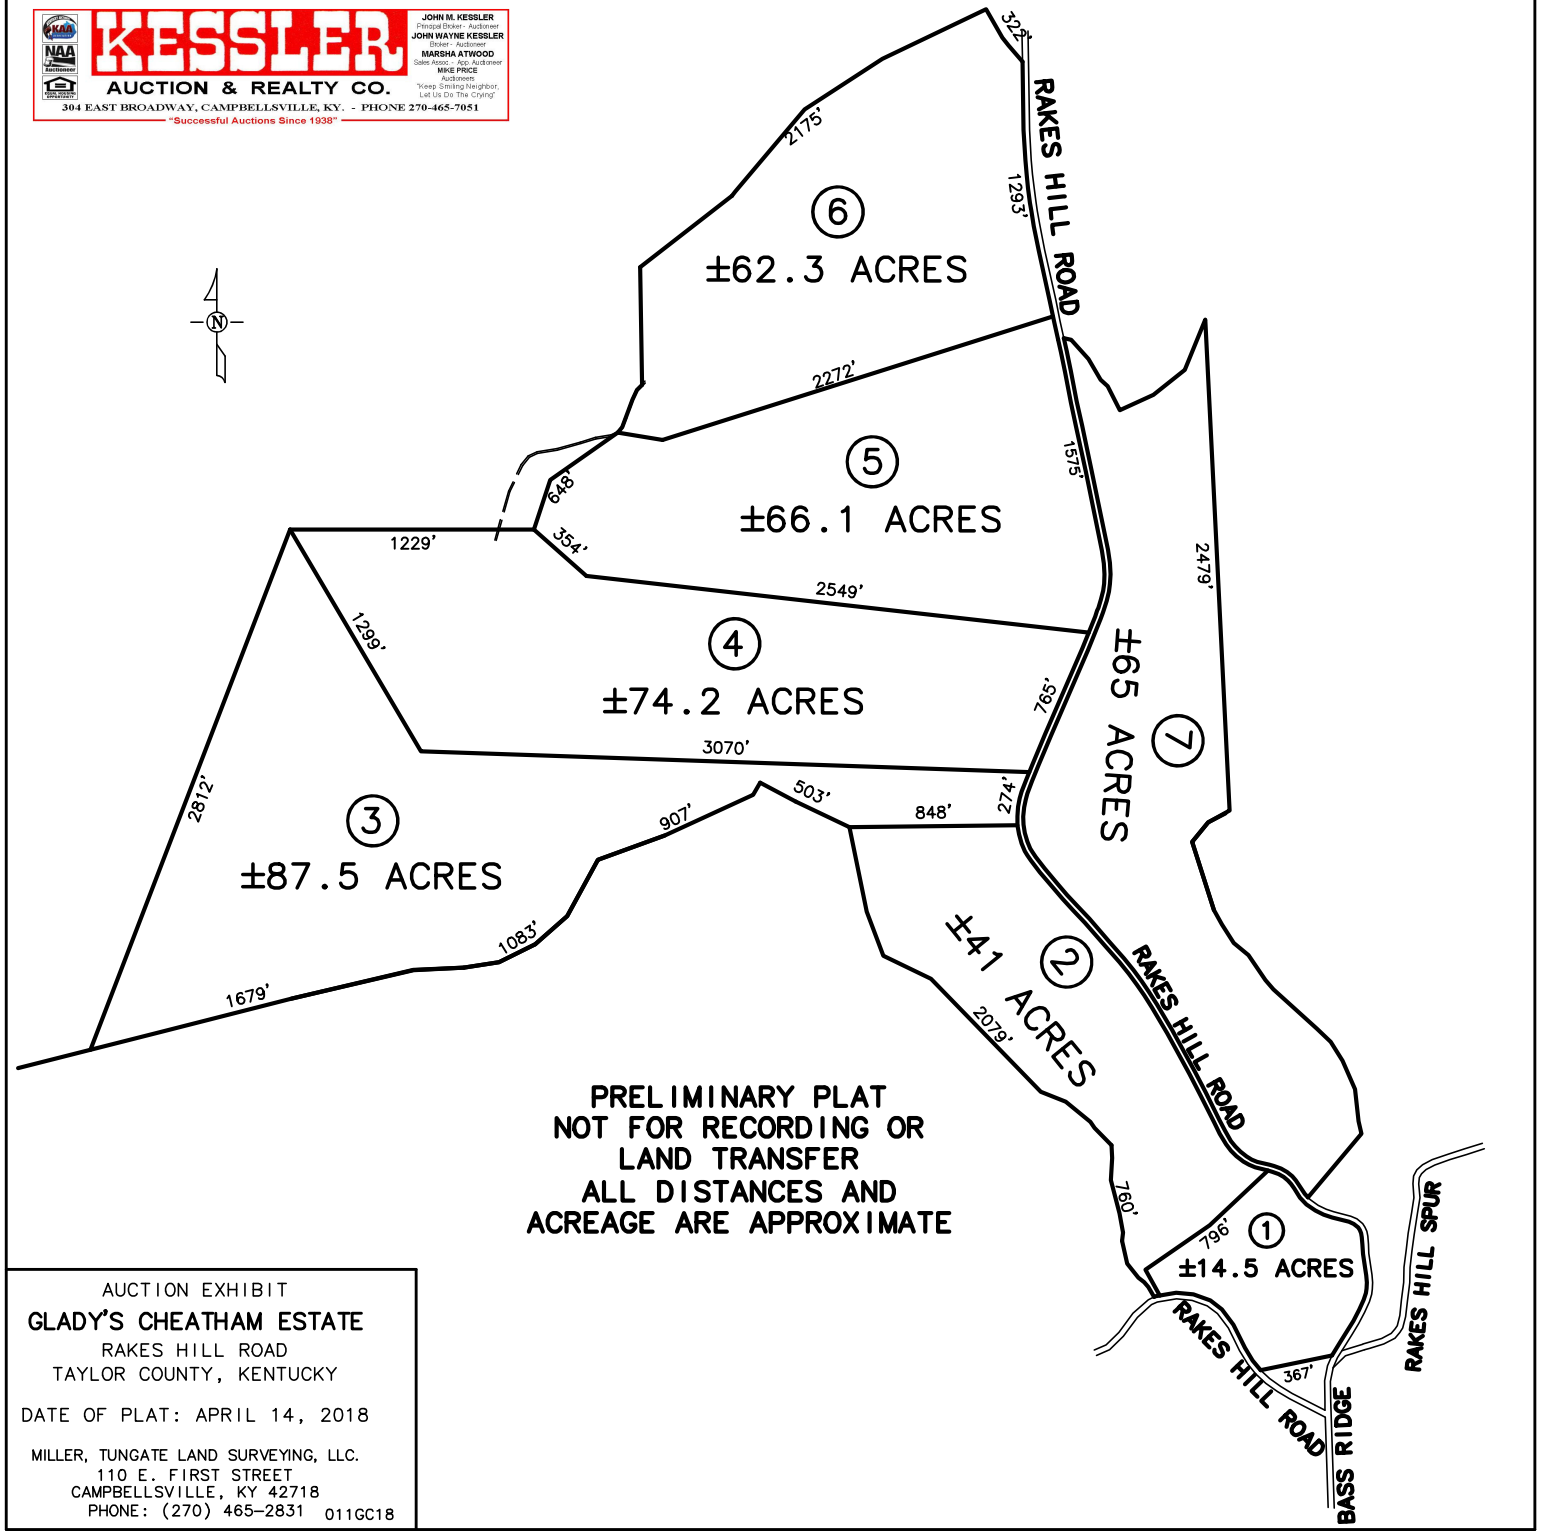

AUCTION EXHIBIT

GLADY'S CHEATHAM ESTATE

RAKES HILL ROAD
TAYLOR COUNTY, KENTUCKY

DATE OF PLAT: APRIL 14, 2018

MILLER, TUNGATE LAND SURVEYING, LLC.
110 E. FIRST STREET
CAMPBELLSVILLE, KY 42718
PHONE: (270) 465-2831 011GC18