N.Y.S. Route 5 & U.S. Route 20

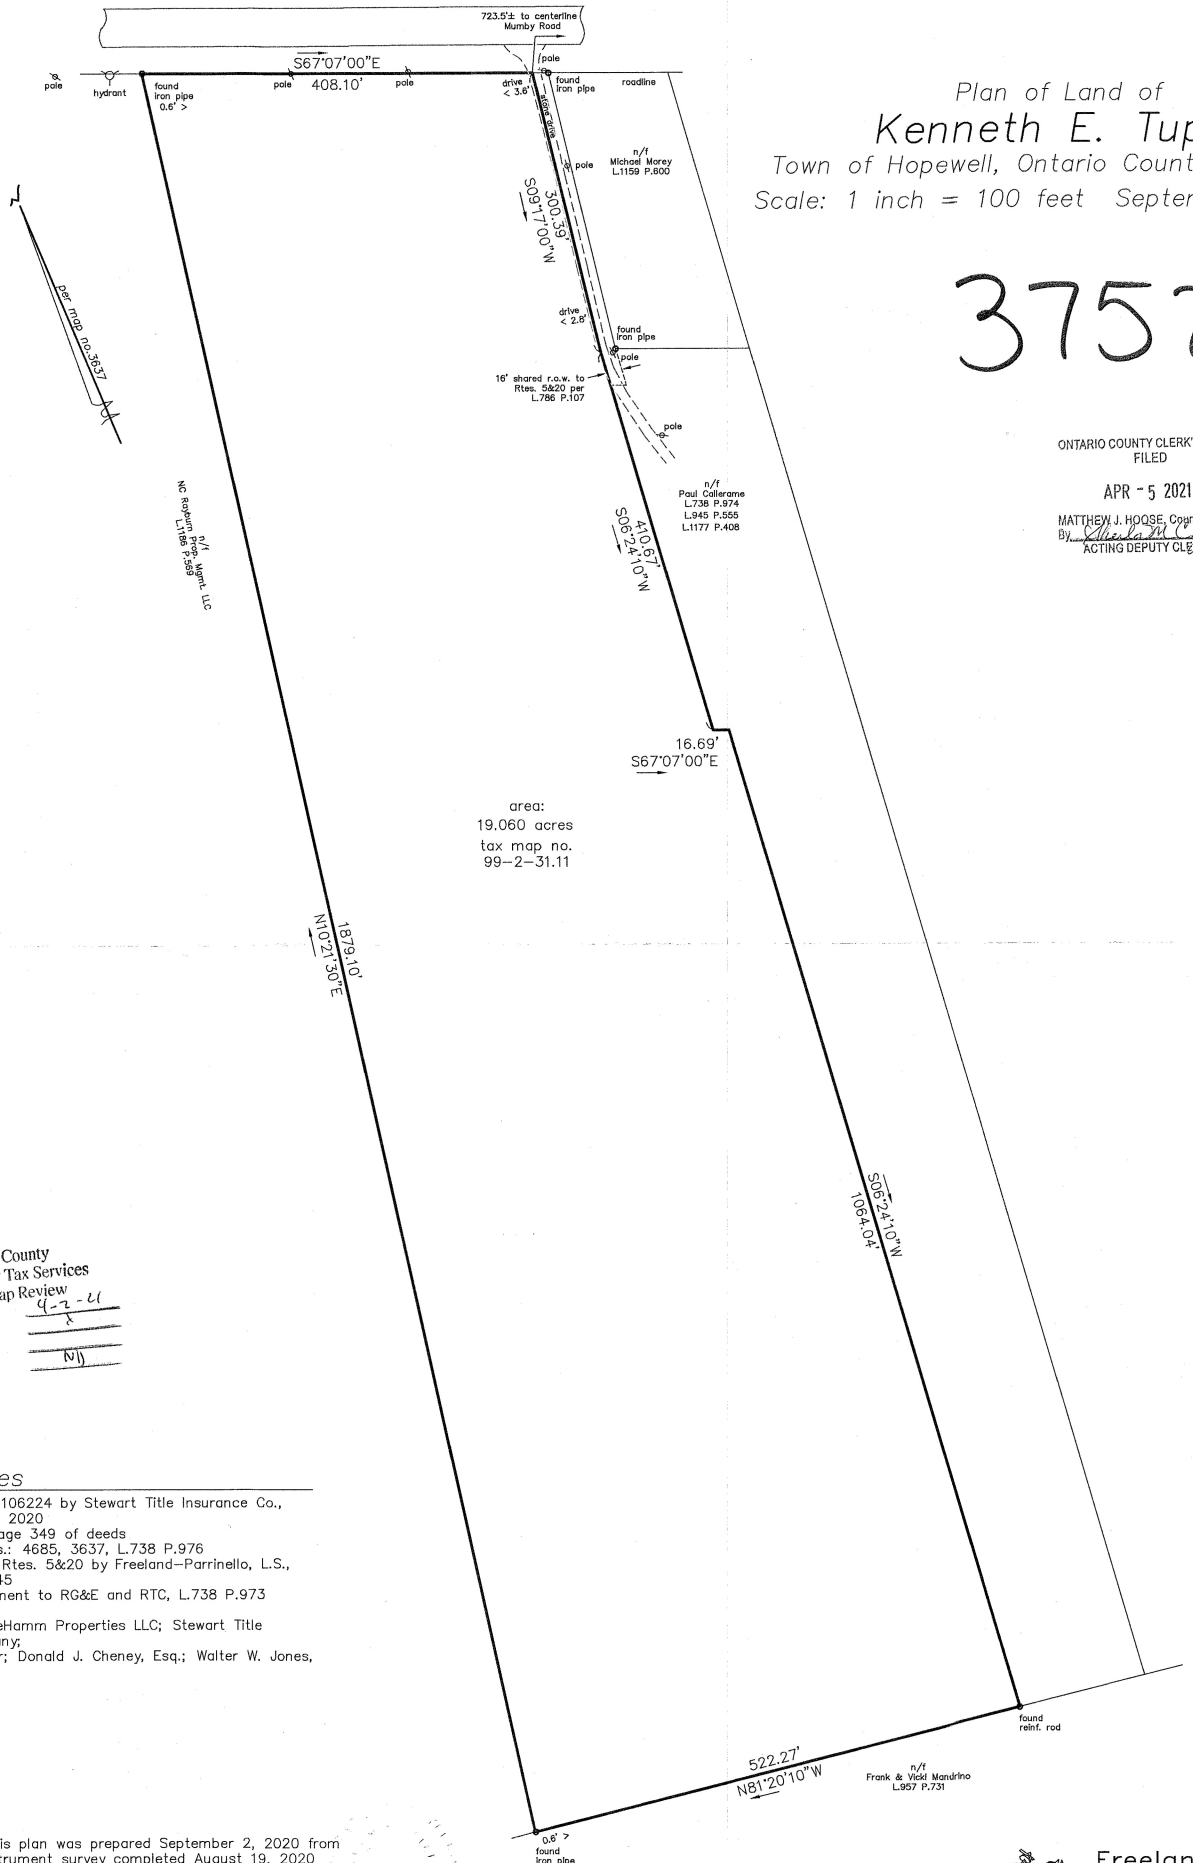

Plan of Land of

Kenneth E. Tuper

Town of Hopewell, Ontario County, New York

Scale: 1 inch = 100 feet September 2, 2020

37572

ONTARIO COUNTY CLERK'S OFFICE
FILED

APR - 5 2021

MATTHEW J. HOOSE, County Clerk
By: _____
ACTING DEPUTY CLERK

Ontario County
Real Property Tax Services
Survey Map Review
Date of Review: 4-2-21
No Fee Due: X
Fee Paid
Reviewer Initials NJJ

References

1. Search No. 81106224 by Stewart Title Insurance Co., dated July 15, 2020
2. Liber 1355, page 349 of deeds
3. Filed map nos.: 4685, 3637, L.738 P.976
4. Map of 3759 Rtes. 5&20 by Freeland–Parrinello, L.S., job no. 94–245
5. Poleline Easement to RG&E and RTC, L.738 P.973

Certifications: DeHamm Properties LLC; Stewart Title Insurance Company;
Kenneth E. Tuper; Donald J. Cheney, Esq.; Walter W. Jones, Jr., Esq.

I certify that this plan was prepared September 2, 2020 from notes of an instrument survey completed August 19, 2020 and from materials referenced hereon.

David M. Parrinello NYSPLS 049724

Freeland–Parrinello
LAND SURVEYORS
42 Beeman Street
Canandaigua, New York 14424
(585)394–5110

2020–153