****SALE PLAT****
LORA LOGAN PATTY ESTATE
CHEROKEE COUNTY, ALABAMA

TOTAL ACREAGE = 33.75 AC+/-

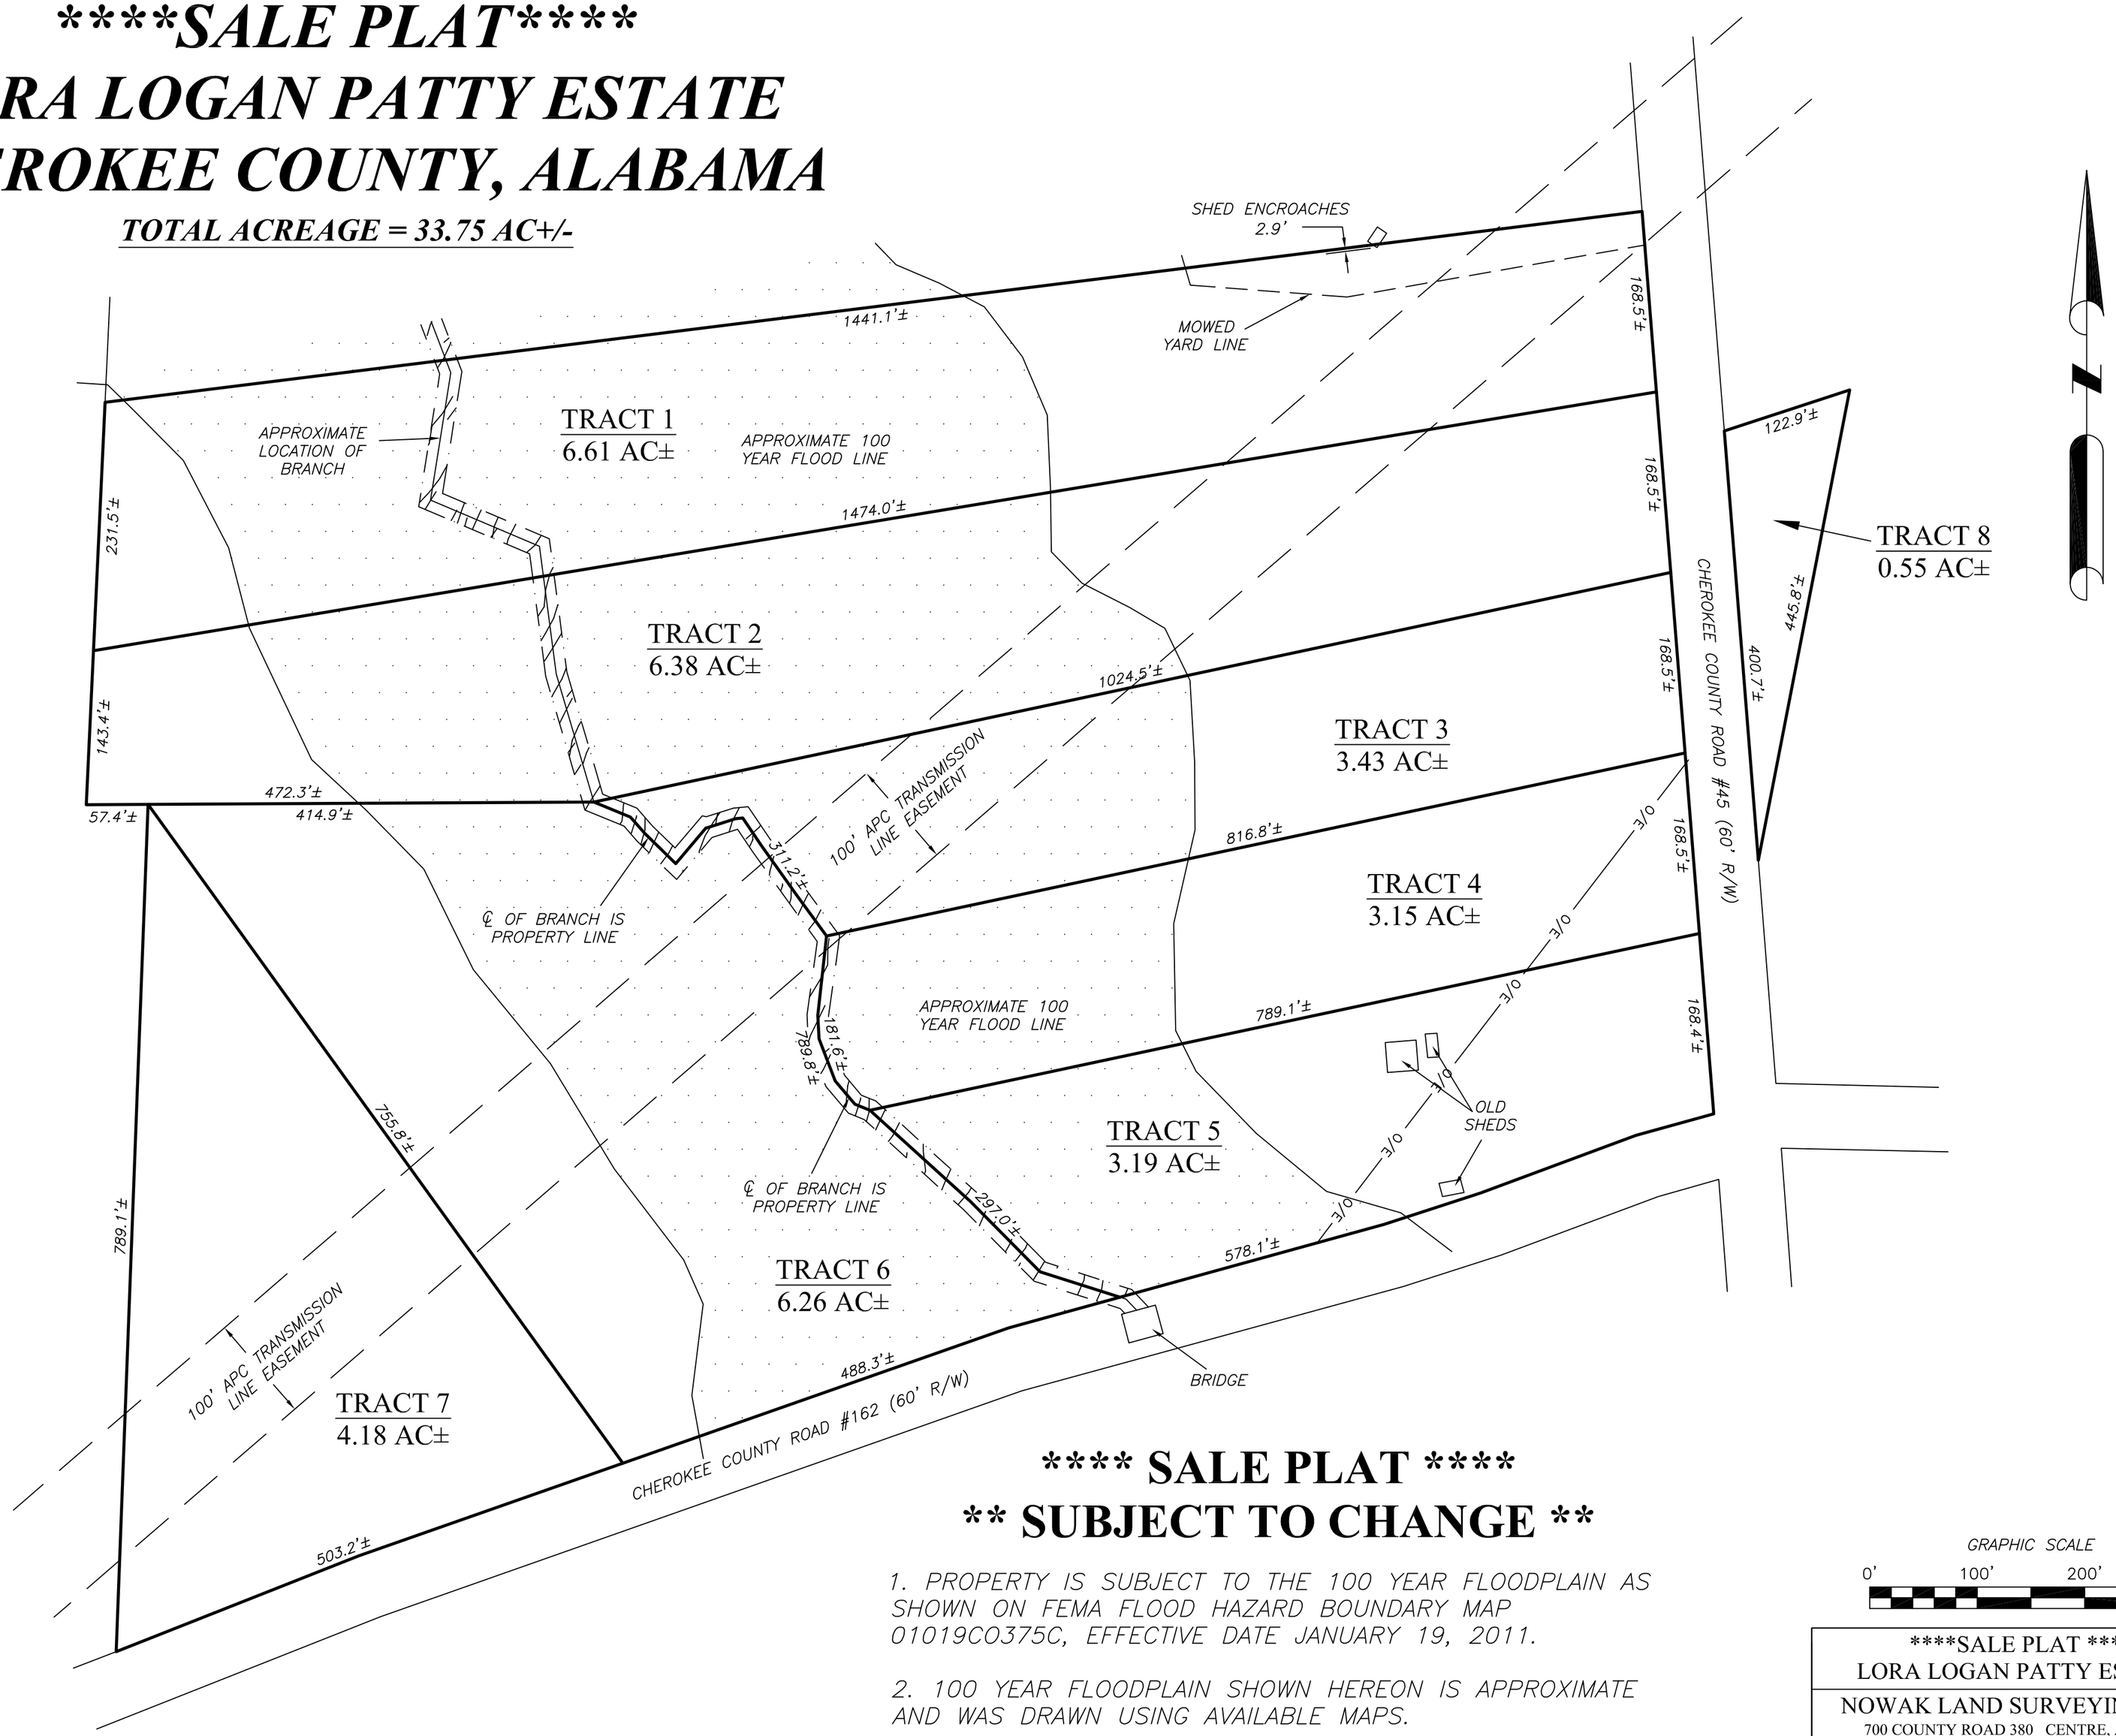

**** SALE PLAT ****
** SUBJECT TO CHANGE **

1. PROPERTY IS SUBJECT TO THE 100 YEAR FLOODPLAIN AS SHOWN ON FEMA FLOOD HAZARD BOUNDARY MAP 01019C0375C, EFFECTIVE DATE JANUARY 19, 2011.

2. 100 YEAR FLOODPLAIN SHOWN HEREON IS APPROXIMATE AND WAS DRAWN USING AVAILABLE MAPS.

3. DISTANCES SHOWN HEREON ARE MORE OR LESS ROUNDED TO THE NEAREST WHOLE TENTH.

GRAPHIC SCALE

0' 100' 200' 300'

LEGEND			
-O/E-	OVERHEAD ELECTRIC LINE		100 YEAR FLOOD PLAIN

****SALE PLAT ****
LORA LOGAN PATTY ESTATE

NOWAK LAND SURVEYING, LLC
700 COUNTY ROAD 380 CENTRE, AL 35960
PHONE: (256) 927-8458
EMAIL: nowaklandsurveying@gmail.com

DATE: OCTOBER 15, 2018	REVISION #:
FILE #: AL-049-8-16	SCALE: 1" = 100'